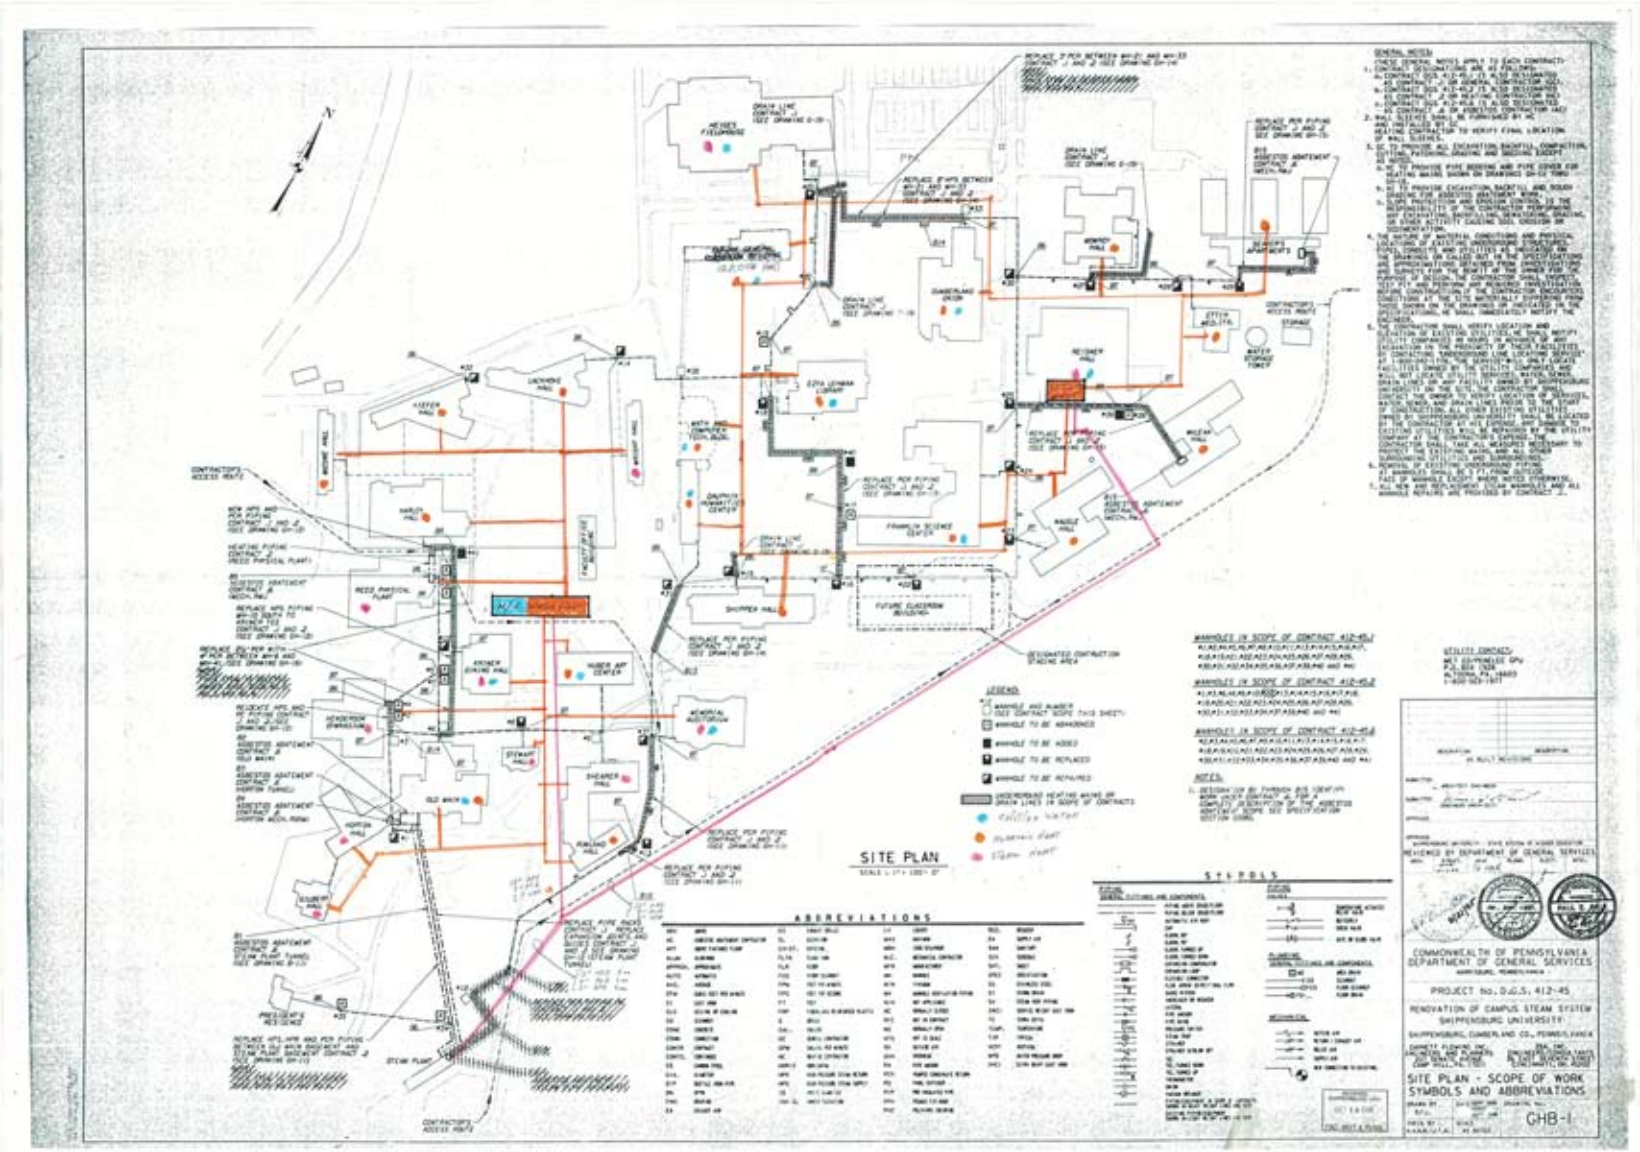
SITE PLAN
SCALE: 1" = 100'-0"
ABBREVIATIONS
SYMBOLS
GENERAL NOTES
MANHOLES IN SCOPE OF CONTRACT 412-45.1
MANHOLES IN SCOPE OF CONTRACT 412-45.2
MANHOLES IN SCOPE OF CONTRACT 412-45.6
NOTES:
LEGEND:
UTILITY CONTACTS:
COMMONWEALTH OF PENNSYLVANIA
DEPARTMENT OF GENERAL SERVICES
PROJECT No. D.G.S. 412-45
RENOVATION OF CAMPUS STEAM SYSTEM
SHIPPENSBURG UNIVERSITY
SHIPPENSBURG, CUMBERLAND CO., PENNSYLVANIA
SITE PLAN - SCOPE OF WORK
SYMBOLS AND ABBREVIATIONS
GHB-1