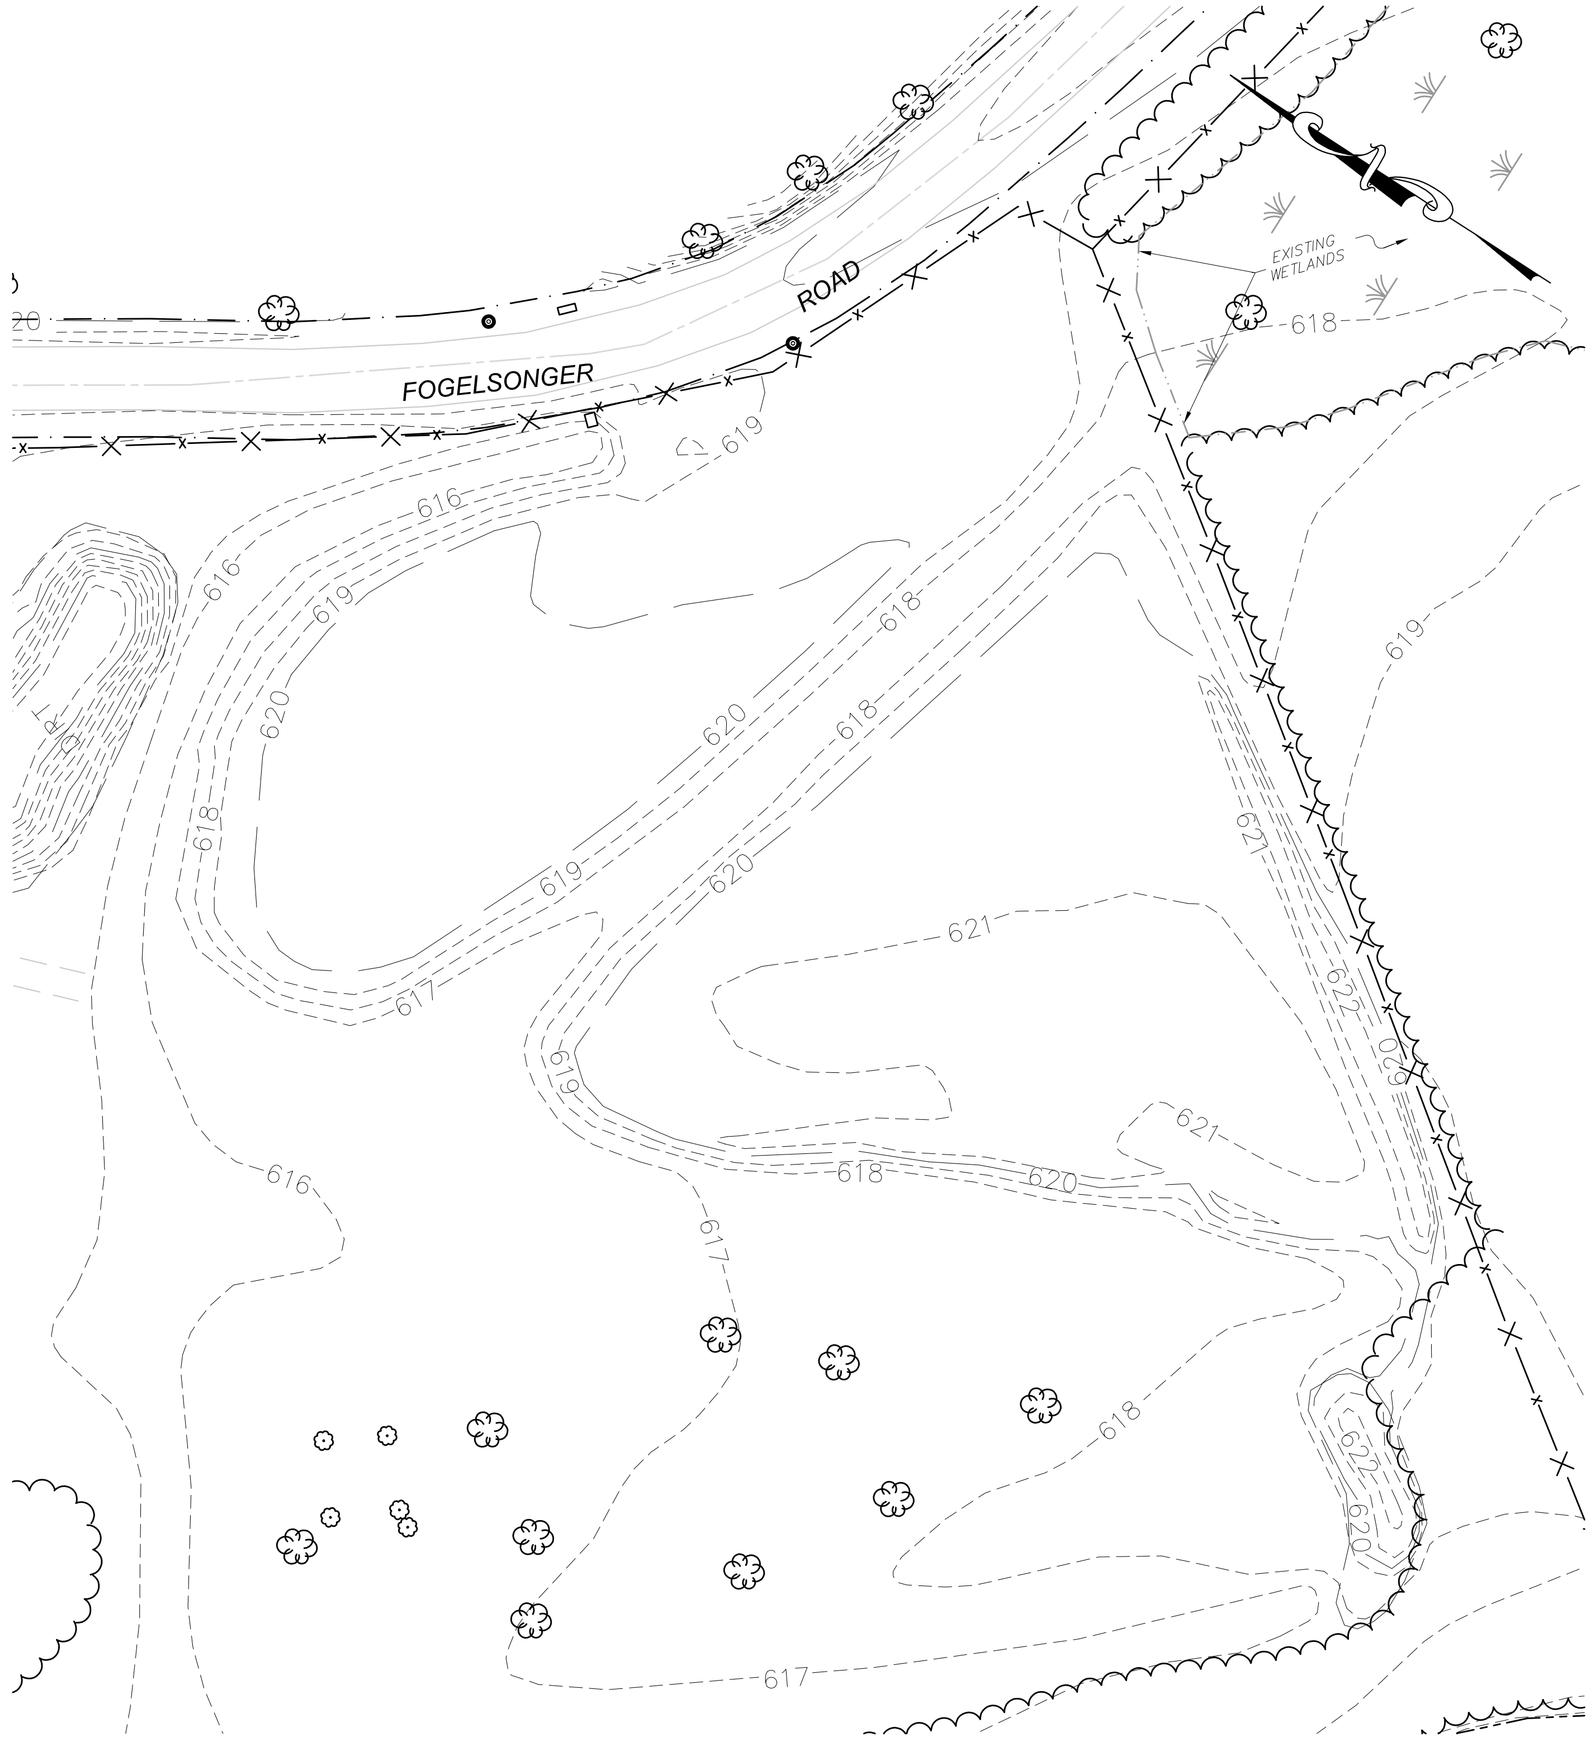

PREVIOUS CONDITIONS

SCALE: 1"=30'

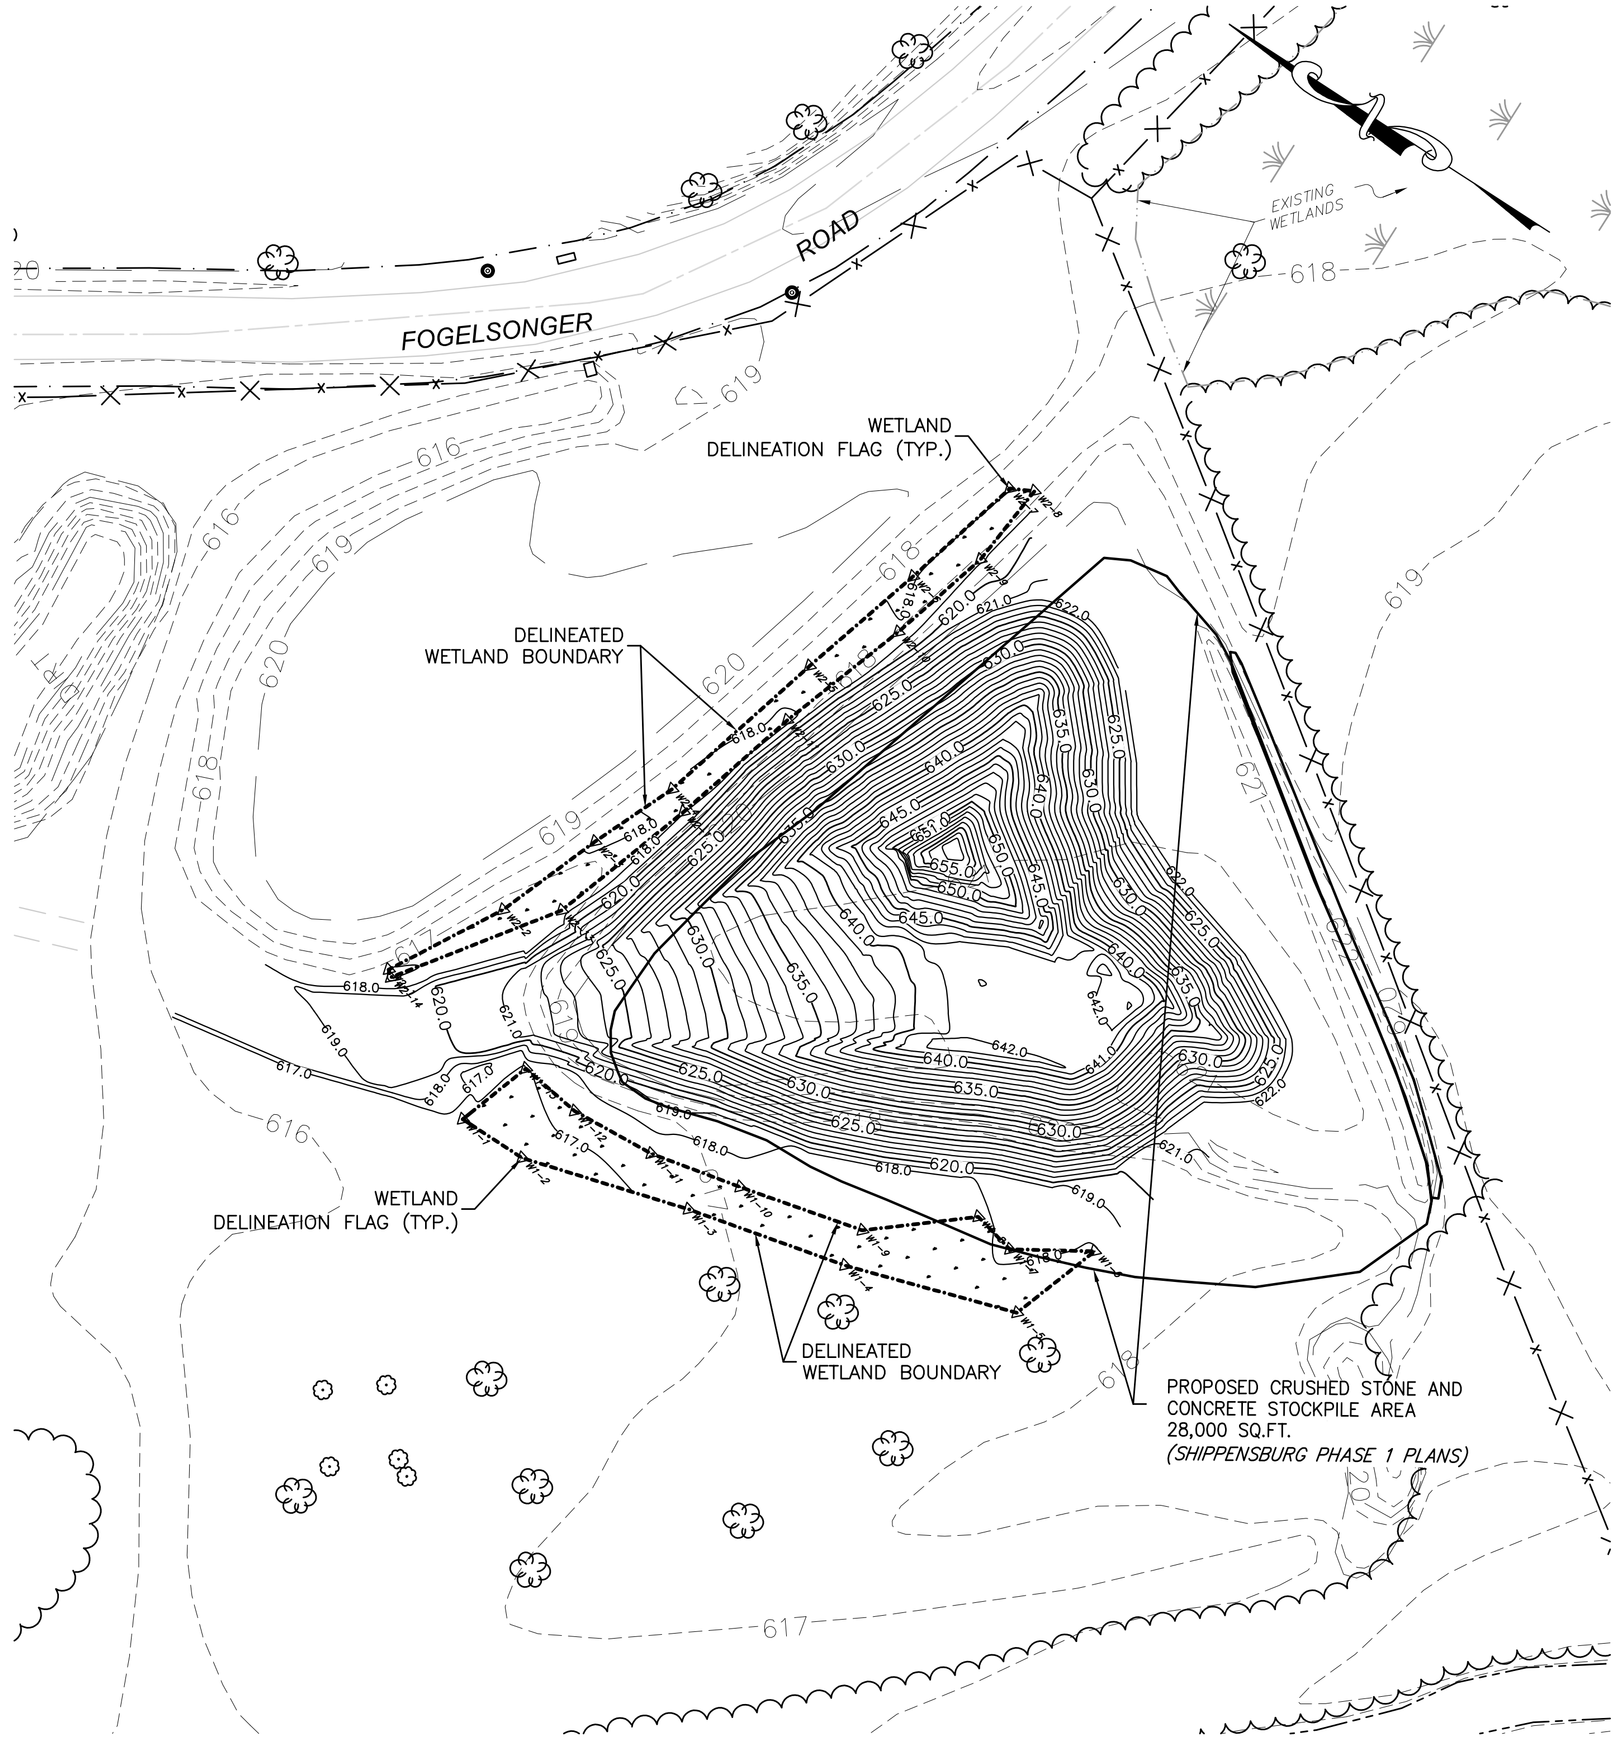

CURRENT CONDITIONS

SCALE: 1"=30'

LEGEND

	EXISTING	CURRENT
GRADE CONTOUR	601	601
PROPERTY LINE		
WETLAND BOUNDARY		
TREE LINE		

GRAPHIC SCALE

30 0 15 30 60 120

(IN FEET)
1 inch = 30 ft.

GPI
GREENMAN - PEDERSEN, INC.
50 Glenmaura National Boulevard
Suite 301, P.O. Box 5777
Scranton, PA 18505-5777
Tel: 570.342.3700
Fax: 570.342.4080
www.gpinet.com

Revisions

No.	Date	Description

Signature and Seal
Professional License No.

Project
SHIPPENSBURG UNIVERSITY STOCKPILE AREA
WETLAND SURVEY

Sheet Title
WETLAND SURVEY

Date 10/9/13	Project No. 2013251.00
Scale 1"=30'	Sheet No. WS-1
Drawn MWR	
Checked HMA	

Greenman Pedersen, Inc. 2004. All rights reserved.